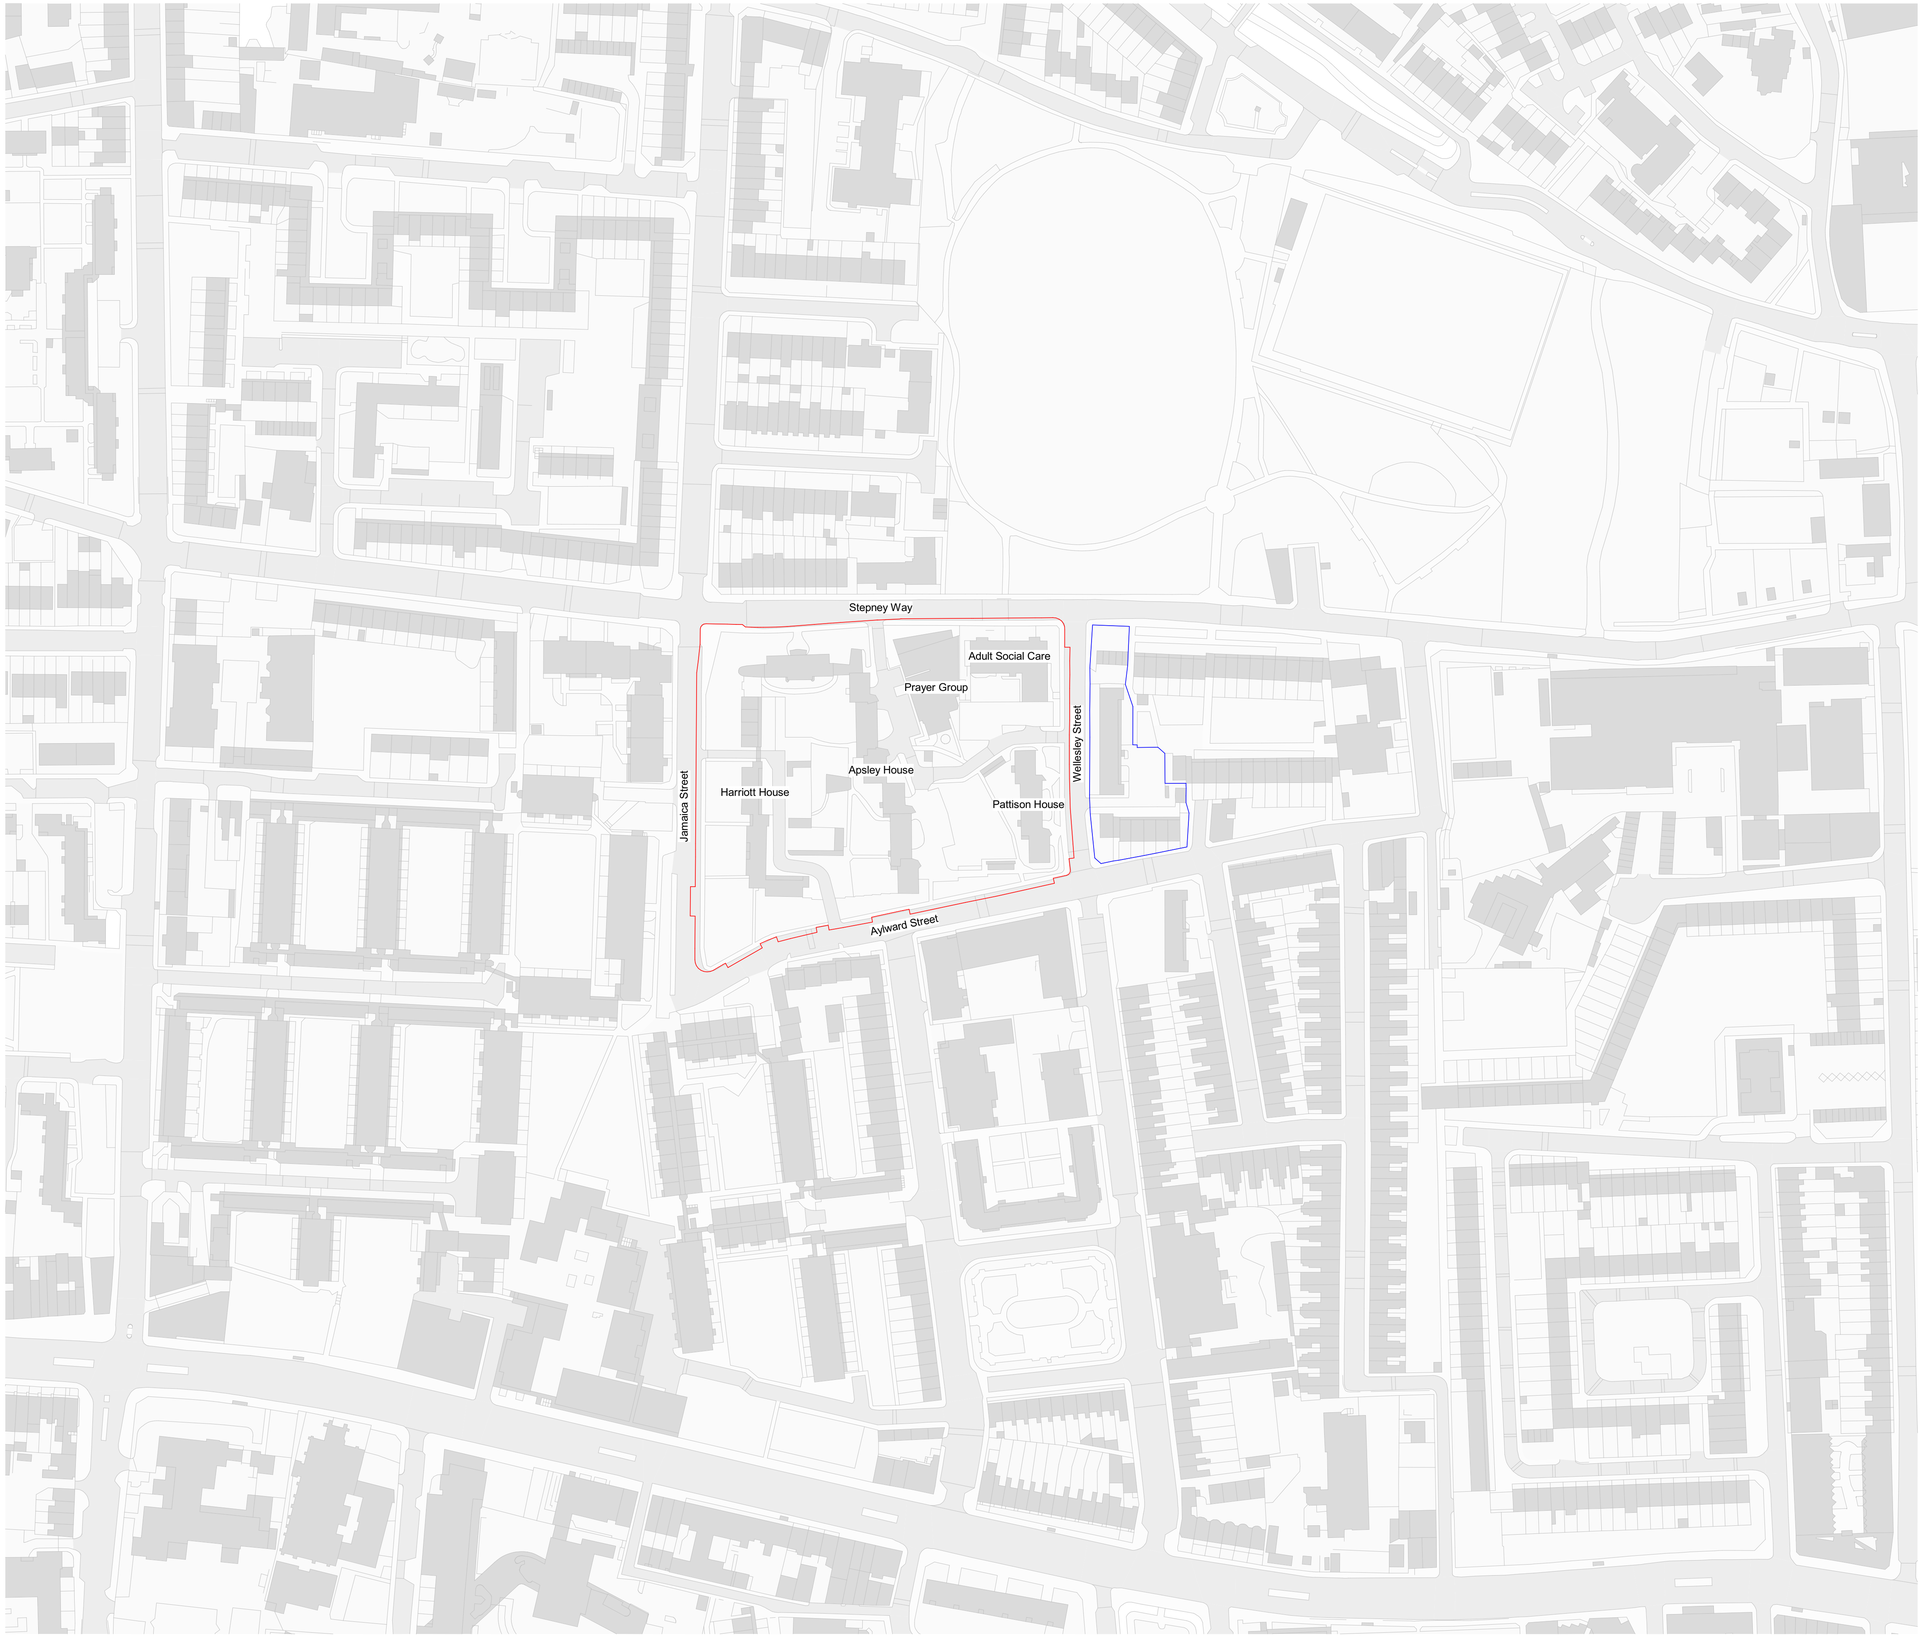

Site Boundary

Surrounding Ownership Boundary

0m 25m 50m 75m 100m

CDM REGULATIONS 2015. All current drawings and specifications for the project must be read in conjunction with the Designer's Hazard and Environment Assessment Record. All intellectual property rights reserved.

Designed with reference to the surveys, information and reports listed: Xxxxxxxxxxxx Xxxxxxxxxxxx, Xxxxxxxxxxx Xxxxxxxxxx, Xxxxxxxxxxx Xxxxxxxxxx, Xxxxxxxxxxx Xxxxxxxxxx, Xxxxxxxxxxx Xxxxxxxxxx.

Rev	Date	Description
P0		First Issue
P1	01.03.24	Issued for Planning

Dwn	Ckd
LK	SM

Drawn	LK
Checked	SM
Date	01.03.24
Scale @ A1	1 : 1250

Harriott, Apsley & Pattison Houses and RCCM
Site Location Plan

Project - Originator - Zone - Level - Type - Role - Drg.Number
CSM-PRP-MP-XX-DR-A-02100
REV P1
Planning

PRP