The housing proposals

We are currently developing the housing proposals with the aim of designing something that is in-keeping with the surrounding area. Many of the houses in the neighbourhood are Victorian terraces, with its strong and identifiable character simple and robust in its appearance.

Windows are carefully set out in a repeating pattern, often with paired windows in a single terrace, as is the case on Buxton Street. Below shows the latest design thinking for the homes on Buxton Street, alongside some examples of new homes in similar contexts.

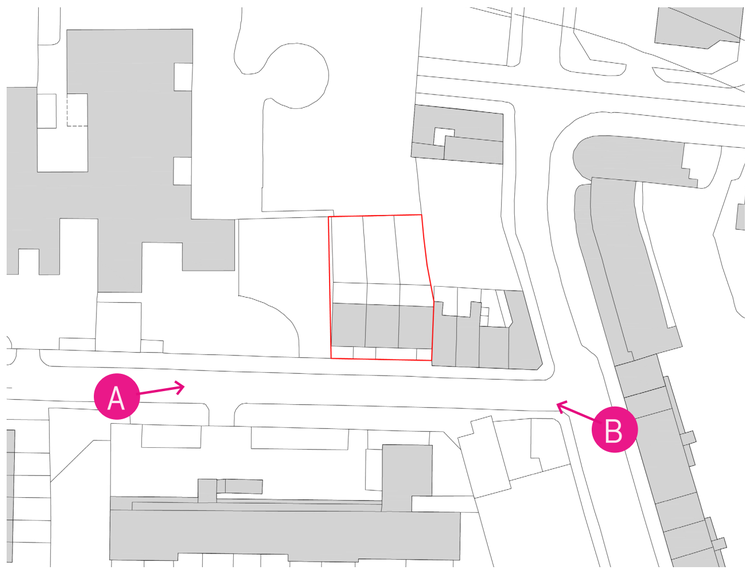

Proposed Site Plan

Marvic House, Emil Eve Architects

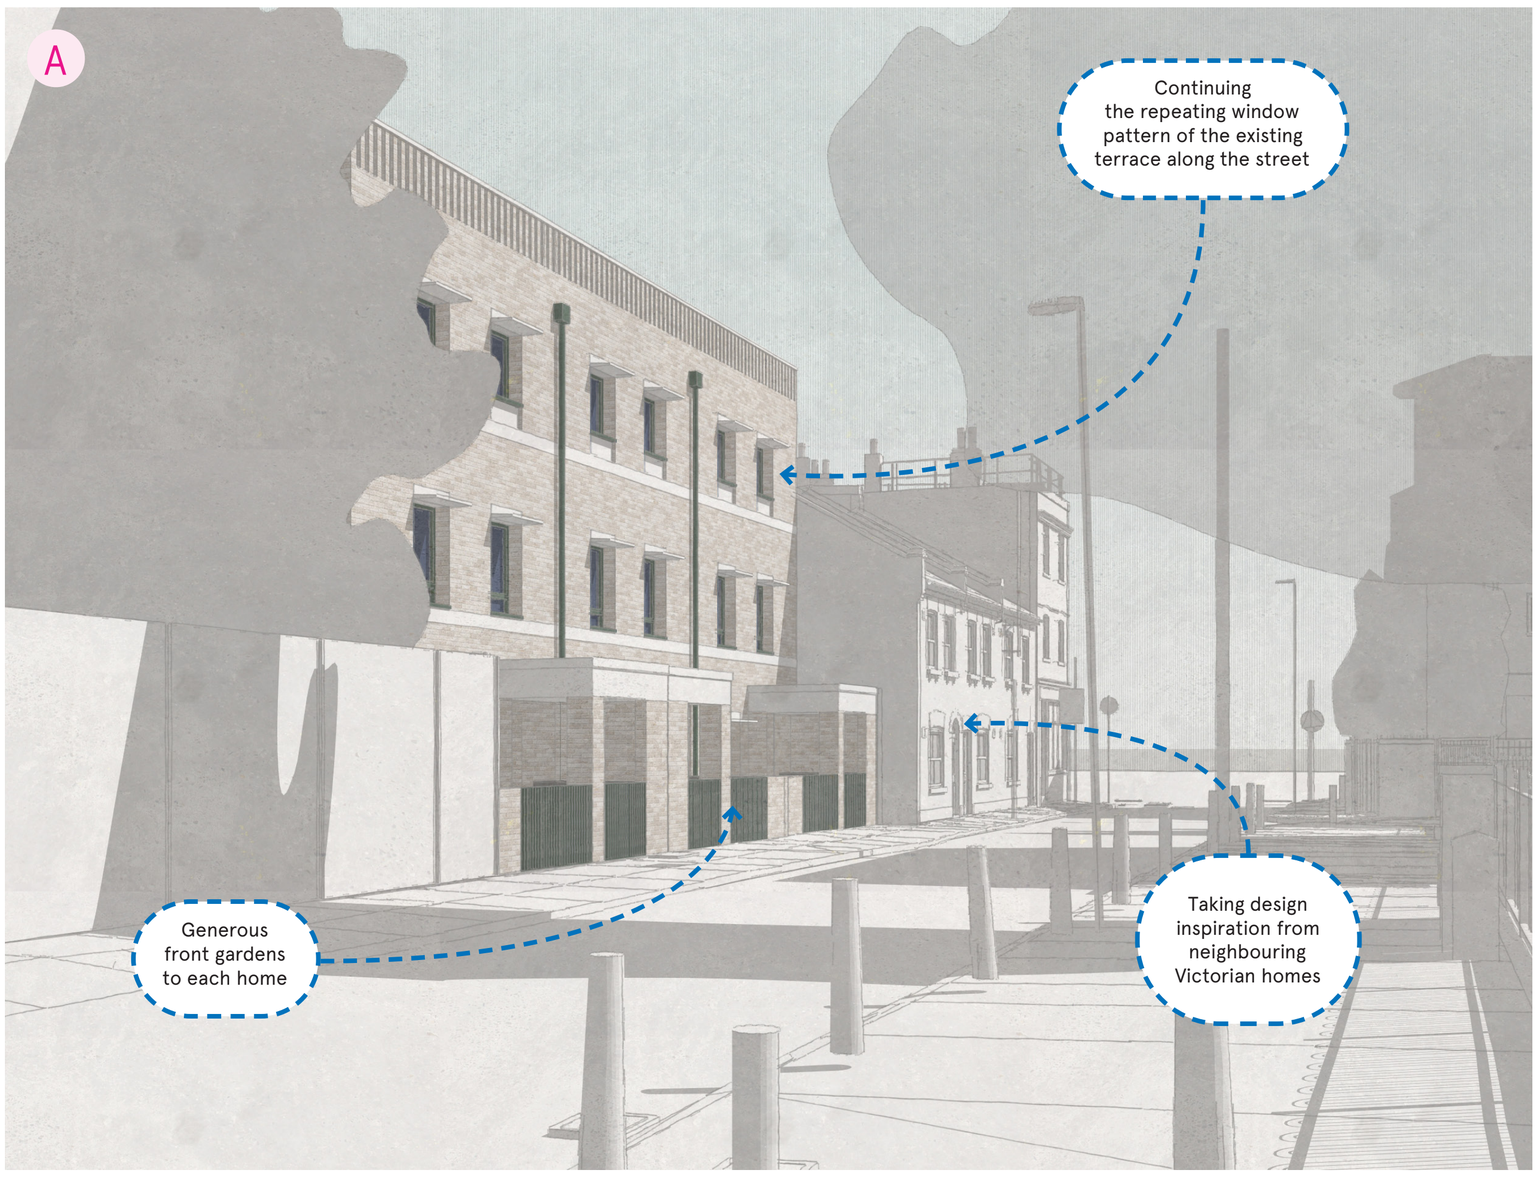

Illustrative view from Buxton Street, looking east

Corner House, 31/44 Architects

Aikin Terrace, Stephen Taylor Architects

Illustrative view from Vallance Road

Tower Hamlets Council

https://www.towerhamlets.gov.uk/

Architect

https://www.archio.co.uk/