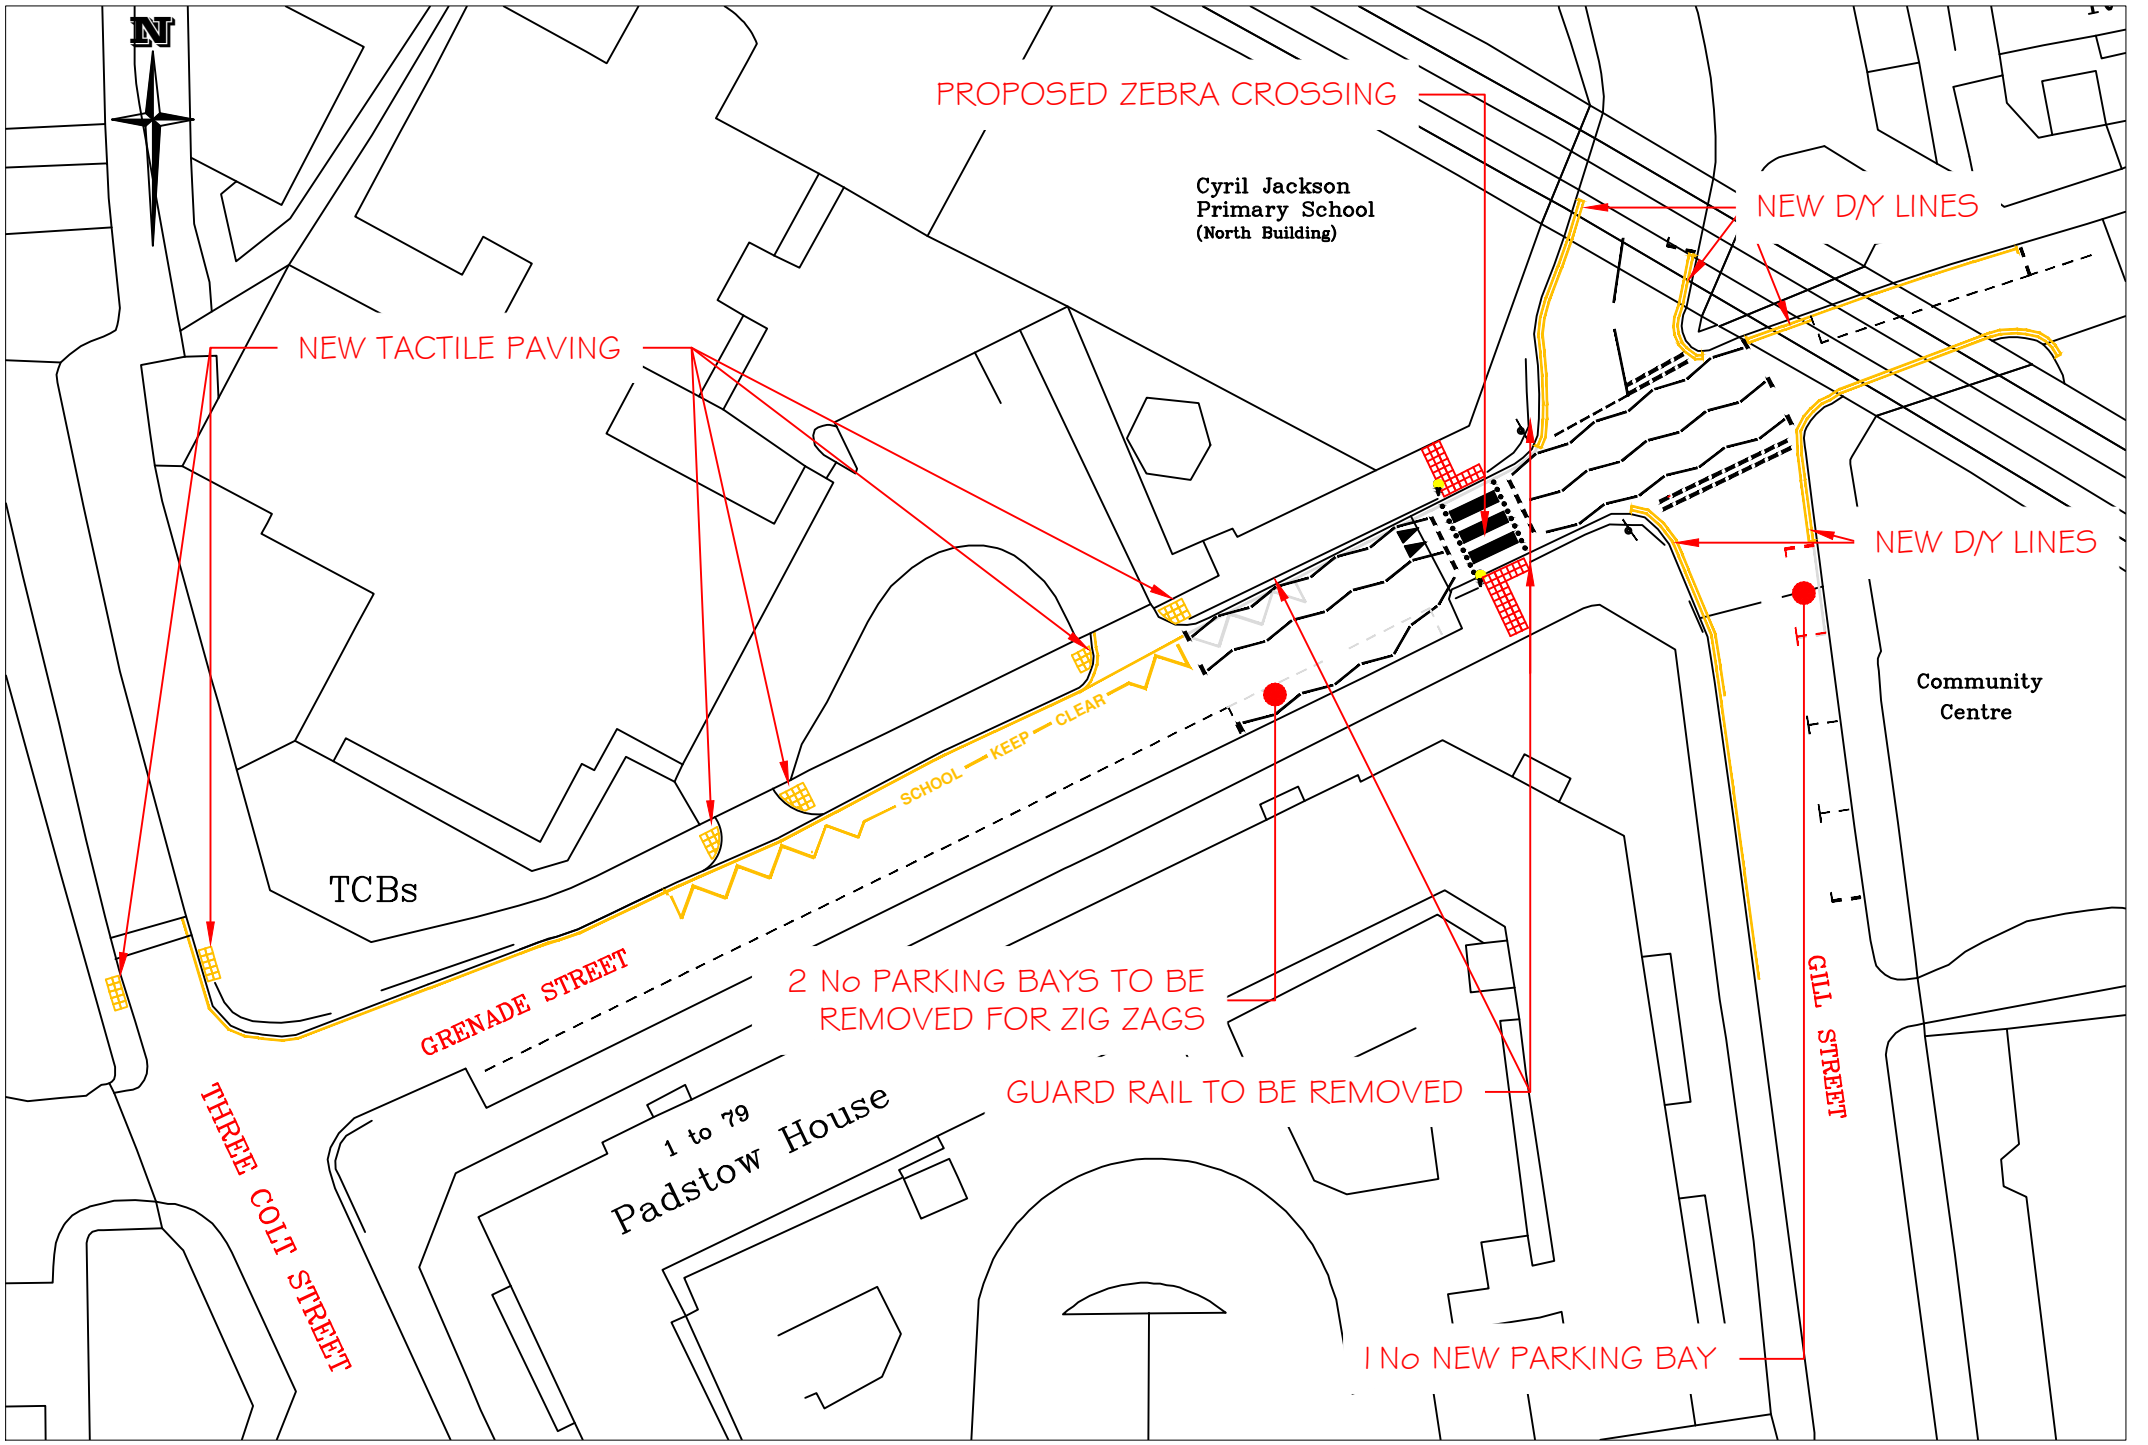
N
PROPOSED ZEBRA CROSSING
Cyril Jackson
Primary School
(North Building)
NEW D/Y LINES
NEW TACTILE PAVING
NEW D/Y LINES
Community
Centre
SCHOOL KEEP CLEAR
TCBs
GRENADE STREET
2 No PARKING BAYS TO BE
REMOVED FOR ZIG ZAGS
GILL STREET
GUARD RAIL TO BE REMOVED
THREE COLT STREET
1 to 79
Padstow House
1 No NEW PARKING BAY